


1 Neg

INDIANA.
N & W 2 P. M.

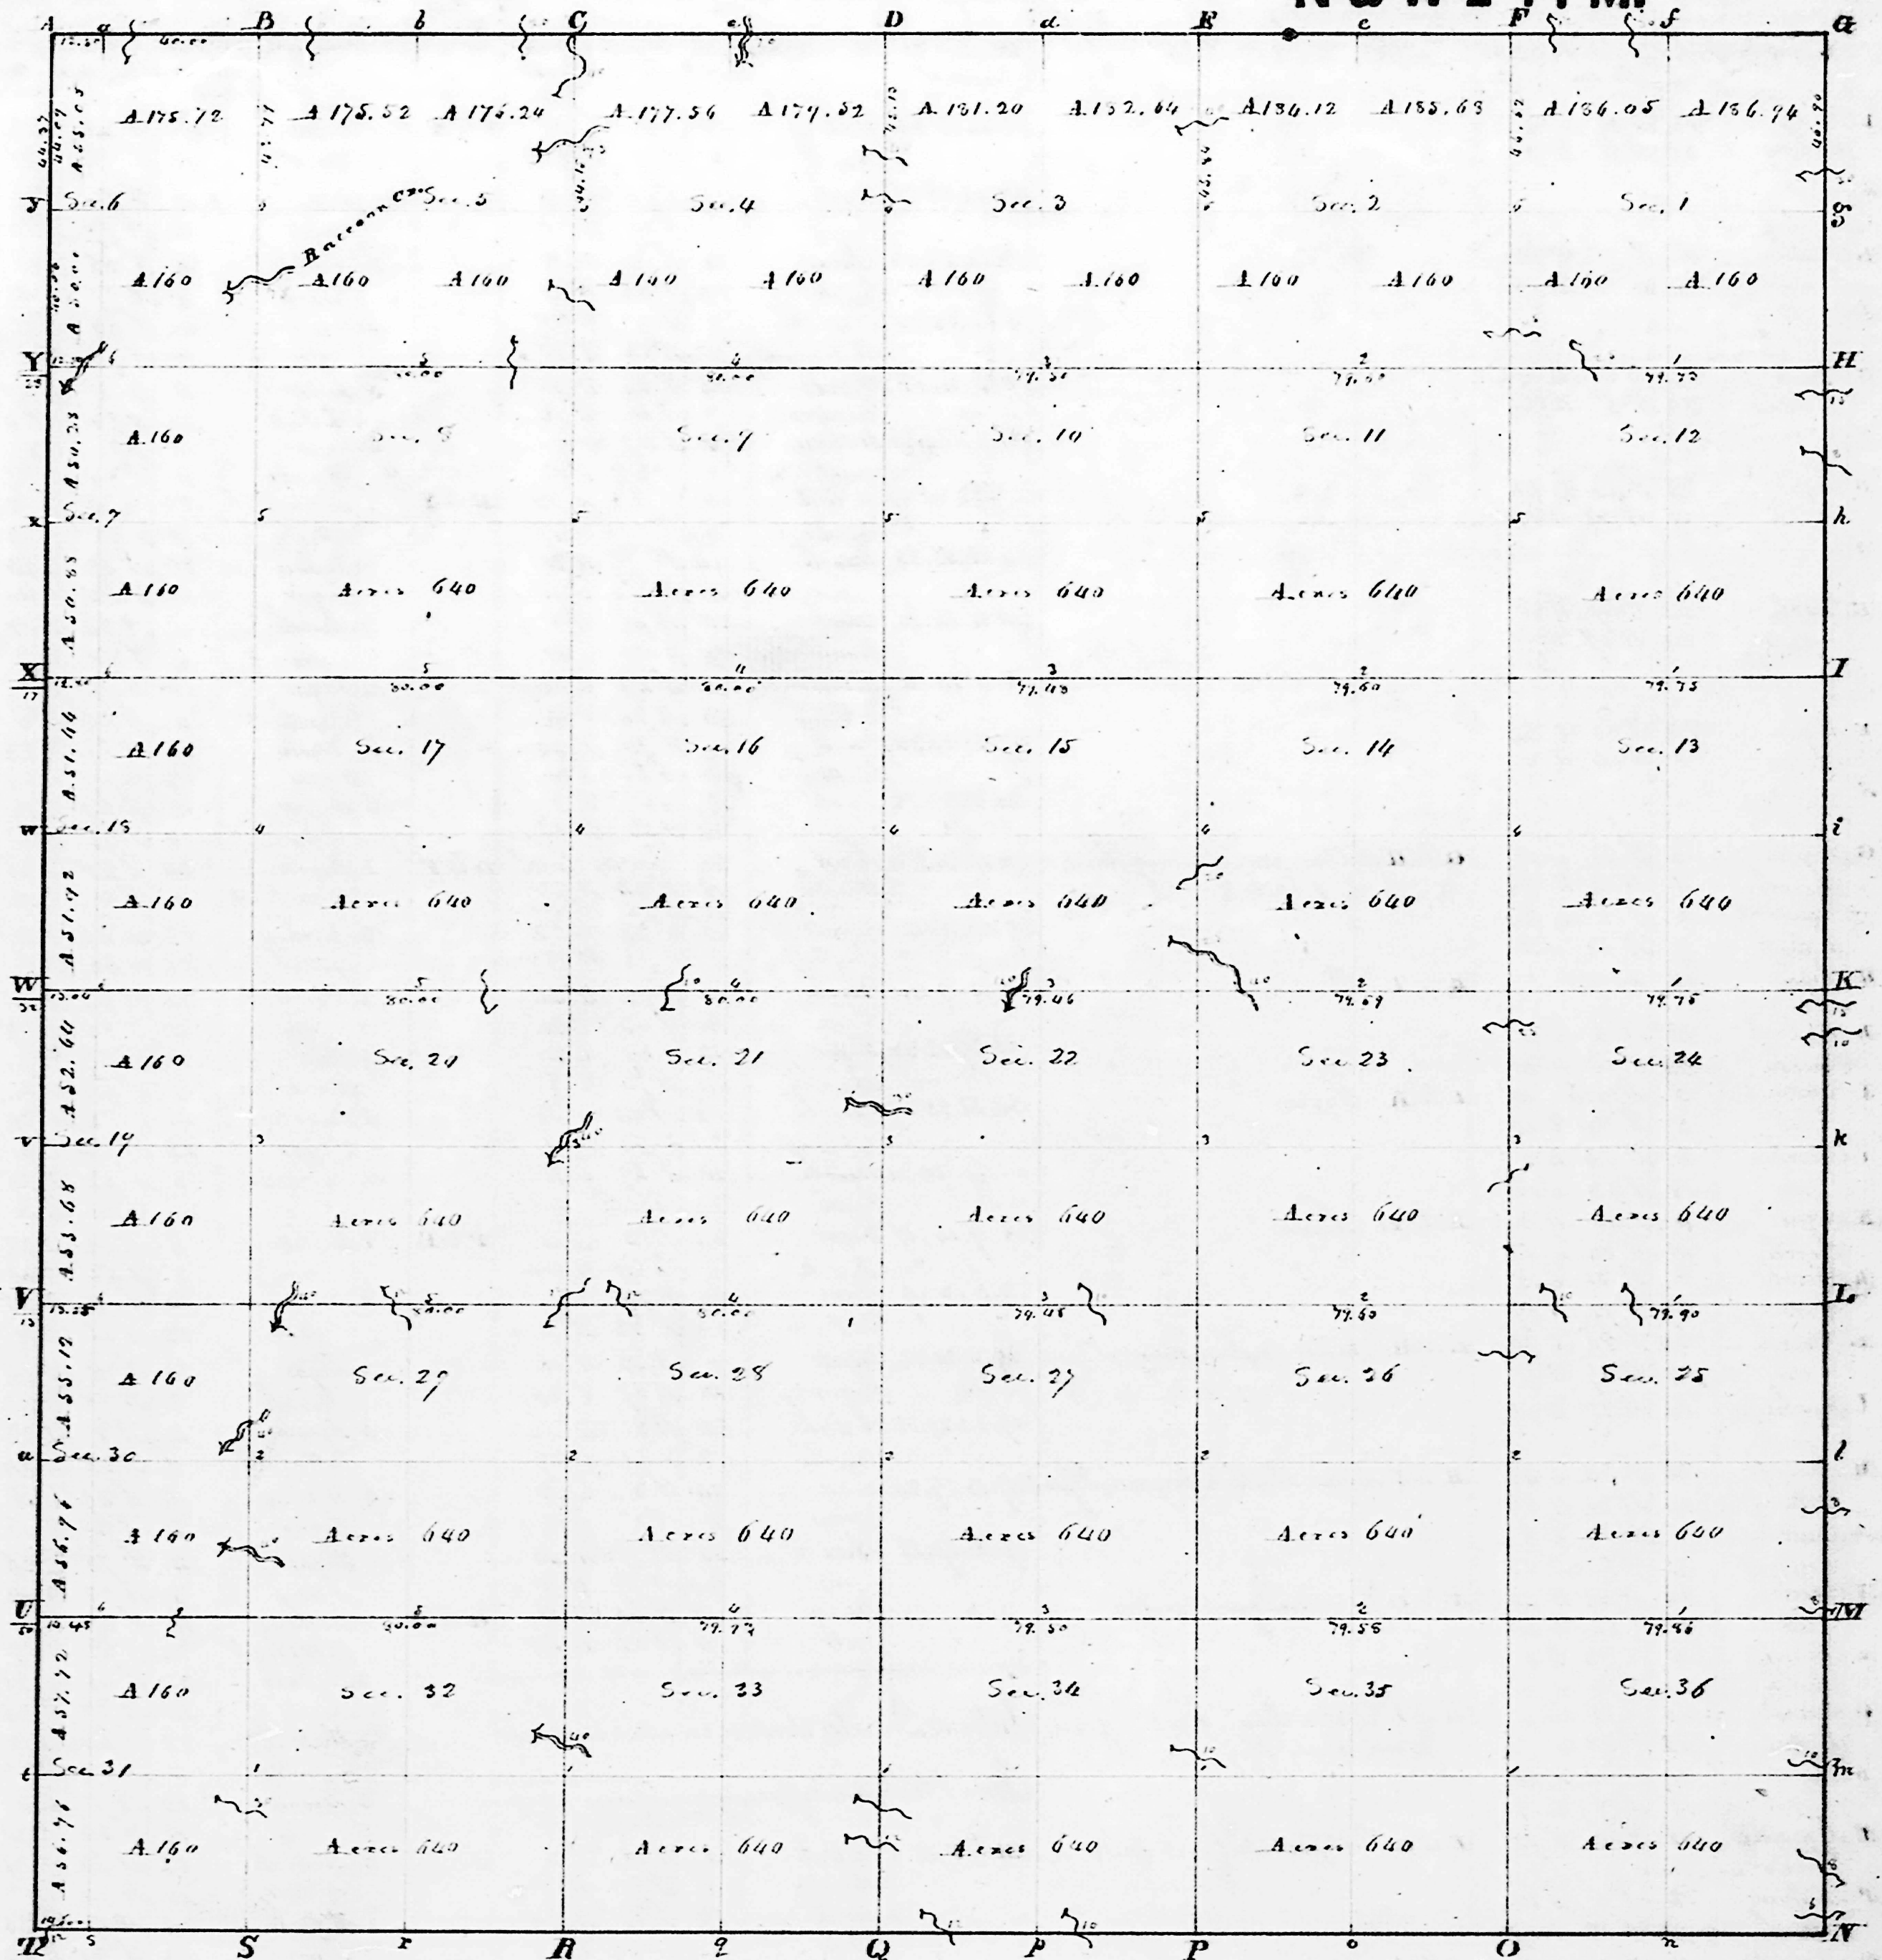

Township N^o XVI North, Range N^o IV West of 2nd Meridian. Surveyed by Allen Wright. 1819.

Description of the Soil on the interior sectional lines.

Between Sections	Quality &c.	Between Sections	Quality &c.	Between Sections	Quality &c.
33.36	Land level good 2 nd rate Sugar, Hick, Walnut, Ash	33.34	Rolling 2 nd rate Sugar, Hick, Walnut, Ash, Pine	4.5	Rolling 1 st rate Sugar, B. Walnut, Hackberry, Buckeye, Pine
25.36	Rolling 2 nd rate Sugar, Hick, Walnut, Ash	27.34	Same	31.32	Rolling 2 nd rate Sugar, Hick, Walnut, Ash, Pine
25.34	Same	27.32	Same	29.30	Same
24.26	Same	27.28	Same	30.31	Same
23.24	Same	21.22	Same	29.30	Same
13.24	Same	15.22	Same	20.26	Same
13.14	Same	15.16	Same	19.20	Same
12.13	Same	17.15	Same	17.20	Same
11.17	Same	3.10	Same	18.19	Same
1.12	Same	3.11	Same	17.18	Same 1 st rate Sugar, Hick, Walnut, Ash, Pine
1.2	Same	2.4	Same	8.17	Same 2 nd rate Sugar, Hick, Walnut, Ash, Pine
24.35	Same	32.33	Same	7.18	Same
26.35	Same	28.33	Same	7.8	Same
26.27	Same	28.29	Same	5.8	Same
23.26	Same	21.18	Same	6.7	2 nd rate bottom Sugar, Hick, Walnut, Ash, Pine
22.23	Same	20.21	Same	5.6	Rolling good land 2 nd rate Sugar, Hick, Walnut, Ash, Pine
14.23	Same	16.21	Same		
12.13	Same	16.17	Same		
11.14	Same	9.16	Same		
11.11	Same	8.9	Same		
1.11	Same	11.9	Same		
2.3	Same				

IND 54

Township N. 16 North, Range E. N. 2 West of 2nd Mer.


Interior Section Corners described

Interior Quarter Section Corners continued

From To	Bearing	Feet	Courses	Feet	From To	Bearing	Feet	Courses	Feet
15. 26. 35. 36	Beach	18	S 28 N 13	13	1 to 2 at 1	Sugar	16	N 64 E 7	7
23. 24. 25. 26	Beach	11	N 22 E 33	33	2	Beach	8	S 37 N 37	37
13. 14. 23. 24	Beach	16	N 35 E 33	33	3	Beach	12	N 33 E 3	3
11. 12. 13. 14	Sugar	24	N 23 E 37	37	4	Sugar	12	N 41 E 26	26
1. 2. 11. 12	Beach	14	S 23 E 34	34	5	Beach	10	N 41 N 20	20
26. 27. 28. 29	Sugar	11	S 5 N 38	38	6	Beach	9	N 12 E 27	27
22. 23. 26. 27	Beach	15	N 11 N 23	23	7	Beach	10	N 35 N 36	36
14. 15. 22. 23	Beach	5	S 31 E 3	3	8	Beach	5	S 31 E 3	3
11. 12. 14. 15	Sugar	18	N 34 N 32	32	9	Beach	14	N 37 N 43	43
2. 3. 11. 12	Sugar	10	N 10 E 5	5	10	Beach	11	S 39 E 25	25
27. 28. 35. 36	Sugar	12	S 20 E 35	35	11	Beach	4	N 37 N 39	39
21. 22. 27. 28	Beach	12	S 39 E 31	31	12	Beach	18	N 49 N 27	27
15. 16. 21. 22	Beach	13	N 34 N 21	21	13	Beach	8	S 29 E 30	30
7. 10. 13. 16	Beach	11	N 43 N 25	25	14	Beach	14	N 31 N 29	29
3. 4. 9. 12	Beach	12	N 16 N 27	27	15	Beach	12	S 31 E 32	32
25. 27. 32. 33	Beach	9	S 20 E 23	23	16	Beach	7	N 23 N 16	16
20. 21. 28. 29	Beach	16	S 20 N 19	19	17	Beach	7	S 29 N 19	19
16. 17. 20. 21	Beach	12	S 39 E 31	31	18	Beach	14	S 33 E 28	28
8. 9. 16. 17	Beach	22	S 22 E 11	11	19	Beach	12	S 1 N 8	8
4. 5. 8. 9	Beach	13	N 34 N 21	21	20	Beach	30	S 42 N 18	18
29. 30. 31. 32	Beach	28	S 30 E 21	21	21	Beach	42	S 26 E 25	25
19. 20. 29. 30	Beach	11	N 43 N 25	25	22	Beach	20	N 24 N 13	13
17. 18. 17. 20	Beach	12	N 16 N 27	27	23	Beach	30	N 32 E 22	22
7. 8. 17. 18	Beach	24	S 29 E 24	24	24	Beach	32	S 14 E 24	24
5. 6. 7. 8	Beach	36	S 19 E 2	2	25	Beach	22	N 47 E 15	15
					26	Beach	14	S 33 N 25	25
					27	Beach	16	S 40 E 26	26
					28	Beach	14	N 38 N 27	27
					29	Beach	18	S 31 E 26	26
					30	Beach	11	N 26 N 35	35
					31	Beach	10	S 62 N 15	15
					32	Beach	12	N 18 E 18	18
					33	Beach	16	S 39 E 6	6
					34	Beach	16	N 18 N 40	40
					35	Beach	9	S 33 E 23	23
					36	Beach	12	N 5 E 31	31
					37	Beach	18	N 30 E 3	3
					38	Beach	9	S 9 E 19	19
					39	Beach	5	N 69 E 3	3
					40	Beach	18	S 33 N 6	6
					41	Beach	12	N 67 E 6	6
					42	Beach	12	S 30 E 17	17
					43	Beach	11	N 12 E 30	30
					44	Beach	12	N 12 N 24	24
					45	Beach	48	S 12 E 20	20
					46	Beach	12	N 31 E 19	19
					47	Beach	9	S 35 E 33	33
					48	Beach	12	N 65 N 9	9
					49	Beach	18	S 32 E 11	11
					50	Beach	16	S 39 E 24	24
					51	Beach	20	N 30 N 19	19
					52	Beach	4	N 48 E 3	3
					53	Beach	12	N 38 N 24	24
					54	Beach	26	N 37 N 20	20
					55	Beach	18	N 33 N 20	20
					56	Beach	11	S 35 N 27	27
					57	Beach	14	N 11 E 31	31
					58	Beach	14	S 41 N 26	26
					59	Beach	15	N 39 E 17	17
					60	Beach	15	N 40 N 32	32
					61	Beach	18	S 21 E 25	25
					62	Beach	15	N 60 E 38	38
					63	Beach	15	N 72 N 15	15
					64	Beach	5	S 29 E 13	13
					65	Beach	14	N 32 N 33	33
					66	Beach	13	S 36 N 31	31
					67	Beach	42	S 85 N 9	9
					68	Beach	30	N 79 E 40	40
					69	Beach	17	S 3 N 10	10
					70	Beach	13	N 27 E 36	36

Interior Quarter Section Corners described

From To	Bearing	Feet	Courses	Feet
1 to 2 at 1	Maple	11	S 35 E 10	10
2	Beach	20	N 25 N 28	28
3	Beach	14	N 75 E 25	25
4	Beach	9	S 22 N 25	25
5	Beach	11	S 31 N 20	20
6	Beach	13	N 11 E 37	37
7	Beach	18	N 48 E 15	15
8	Beach	9	S 30 E 16	16
9	Beach	6	S 35 E 6	6
10	Beach	3	N 38 N 10	10
11	Beach	8	N 77 N 9	9
12	Beach	9	S 59 E 27	27
13	Beach	24	S 55 E 26	26
14	Beach	28	N 38 N 35	35
15	Beach	18	N 59 E 18	18
16	Beach	10	S 67 N 18	18
17	Beach	18	S 52 E 15	15
18	Beach	16	N 35 N 30	30
19	Beach	13	S 25 E 17	17
20	Beach	24	N 26 N 21	21
21	Beach	6	N 76 E 14	14
22	Beach	14	N 24 N 15	15
23	Beach	35	N 17 E 3	3
24	Beach	4	S 56 N 10	10
25	Beach	10	N 18 E 7	7
26	Beach	11	S 37 N 27	27
27	Beach	18	N 70 E 30	30
28	Beach	20	S 21 E 39	39
29	Beach	20	N 11 E 0	0
30	Beach	20	S 72 N 23	23
31	Beach	9	N 2 N 34	34
32	Beach	9	S 12 E 37	37
33	Beach	11	S 60 N 5	5
34	Beach	5	N 38 E 20	20
35	Beach	13	N 49 N 16	16
36	Beach	13	N 47 E 24	24

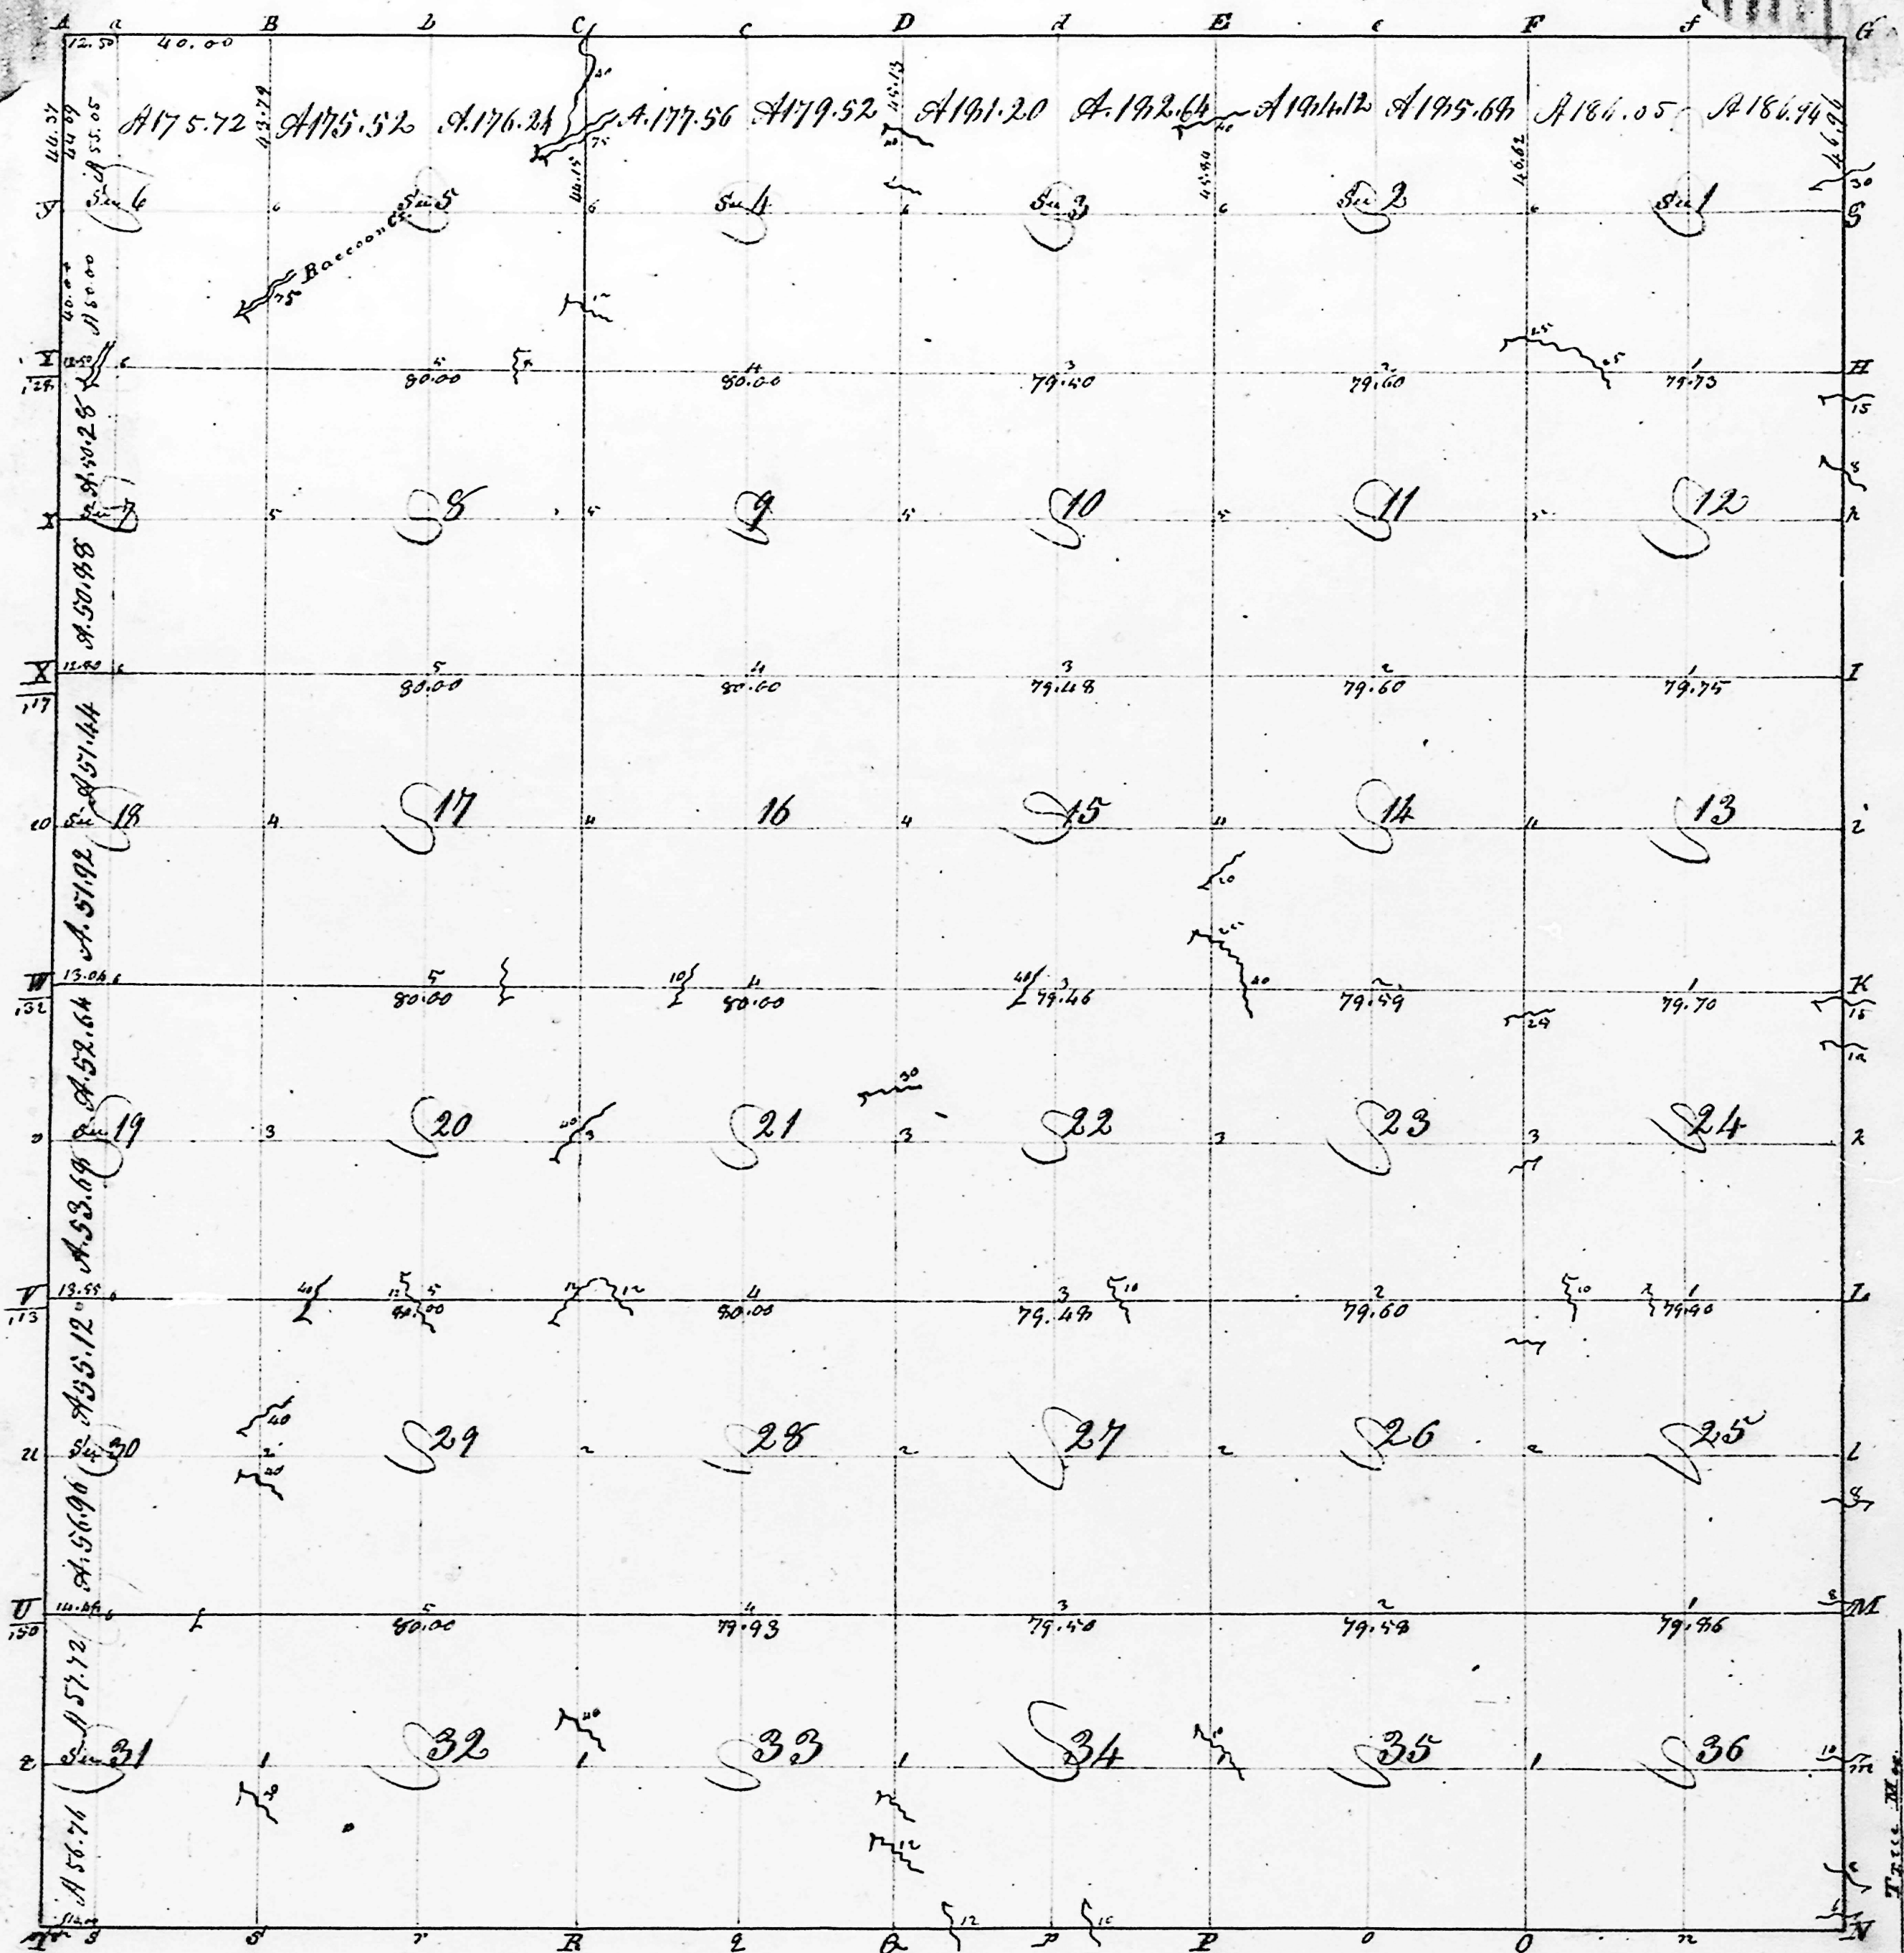

Total quantity 21-993-64
21-993-64


INDIANA
N & W 2 P. M.

A true copy from the Original, on file in this Office,
Surveyor General's Office, March 2nd 1820

Edward Telfer Secy. Gen.

Township N^o XVI North, Range N^o IV West of 2nd Meridian

5

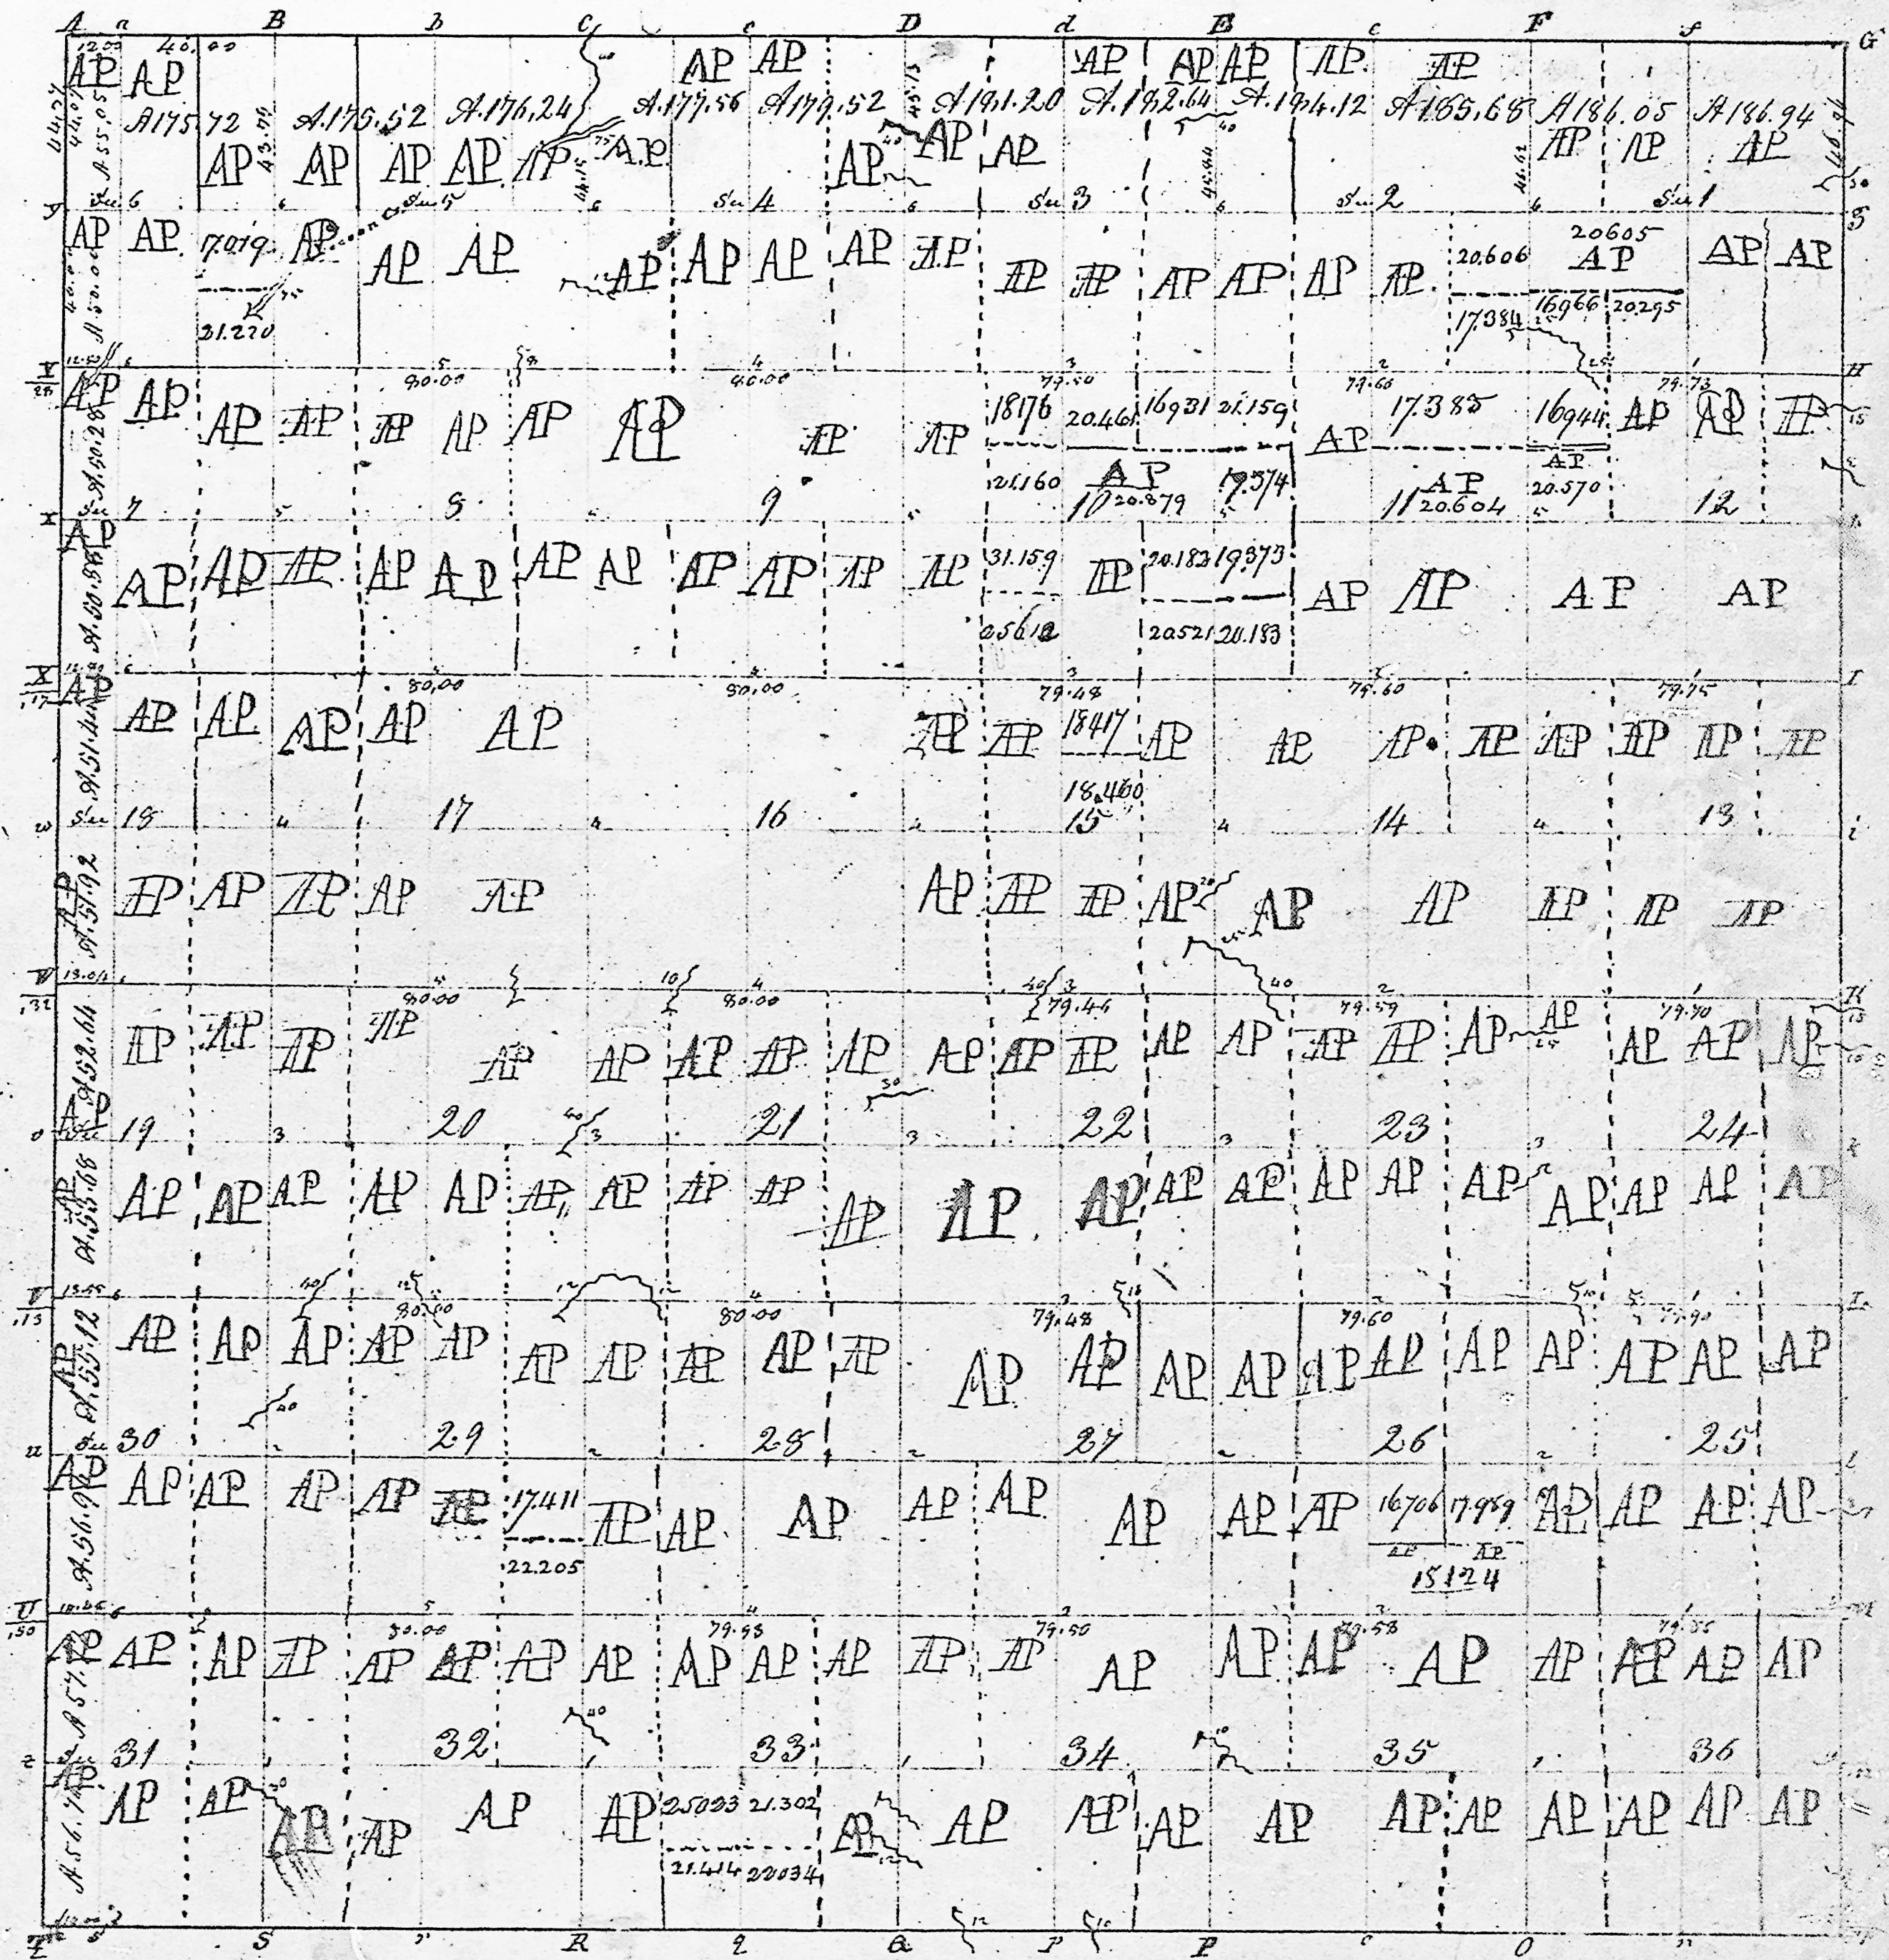

Attested Copy from the Original, on file in the Office.
 Surveyor General's Office. March 2nd 1820.